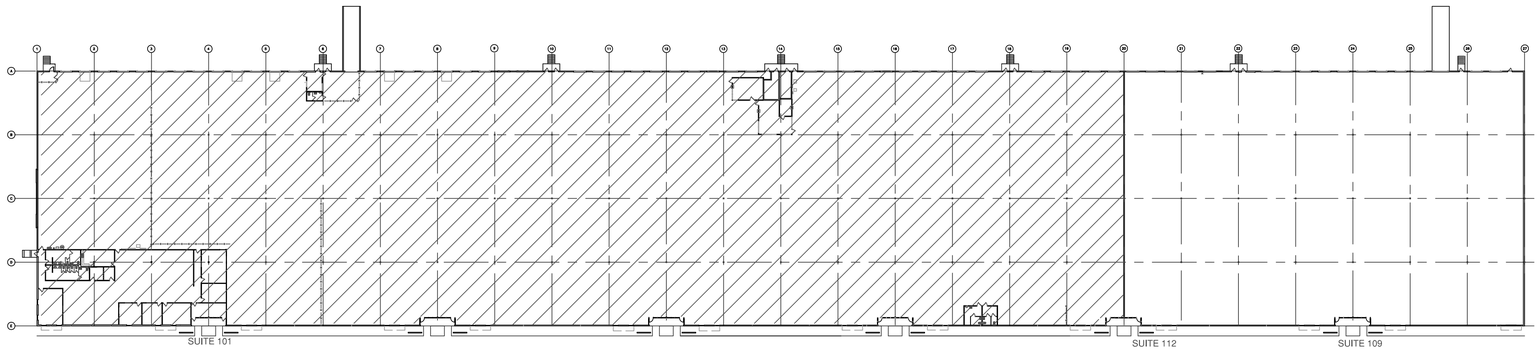

KEY PLAN

SCALE: 1" = 50'

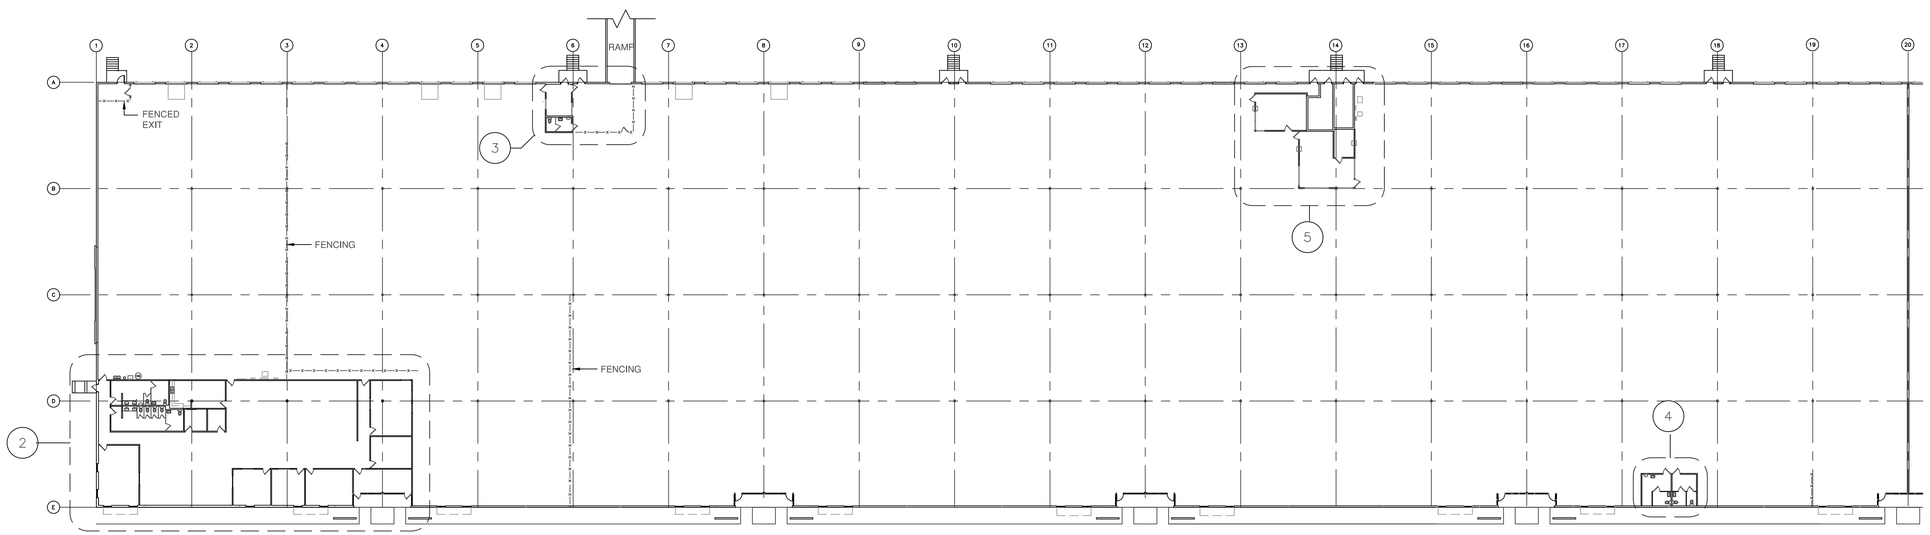

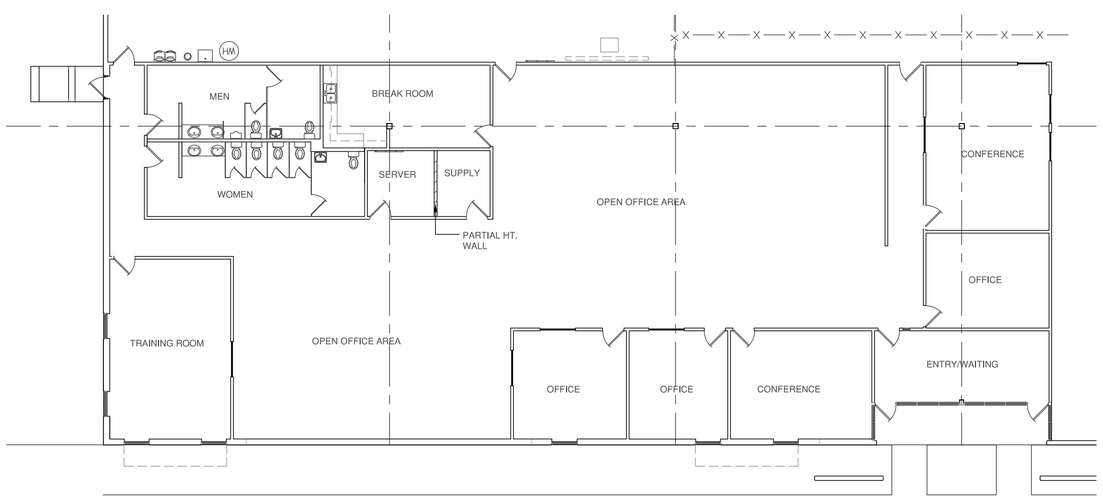

2 OFFICE PLAN

SCALE: 1" = 10'-0" 6,875 USF

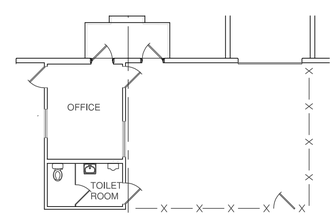

3 WHSE OFFICE

SCALE: 1" = 10'-0" 214 USF

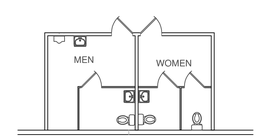

4 WHSE TOILET RMS.

SCALE: 1" = 10'-0" 308 USF

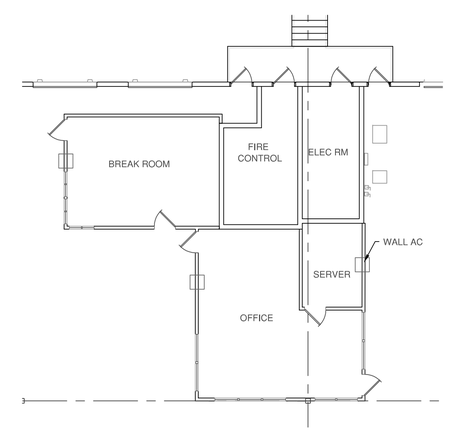

5 WHSE OFFICE/BREAK

SCALE: 1" = 10'-0" 883 USF

INTERNATIONAL CORPORATE PARK
BUILEIND #5
10200 NW 21ST ST.
MIAMI, FL 33172

No.	Description	Date

FLOOR PLAN

Project number	LO8
Date	7-11-21
Drawn by	PM
Checked by	Checker

A2.0

Scale	VARIES